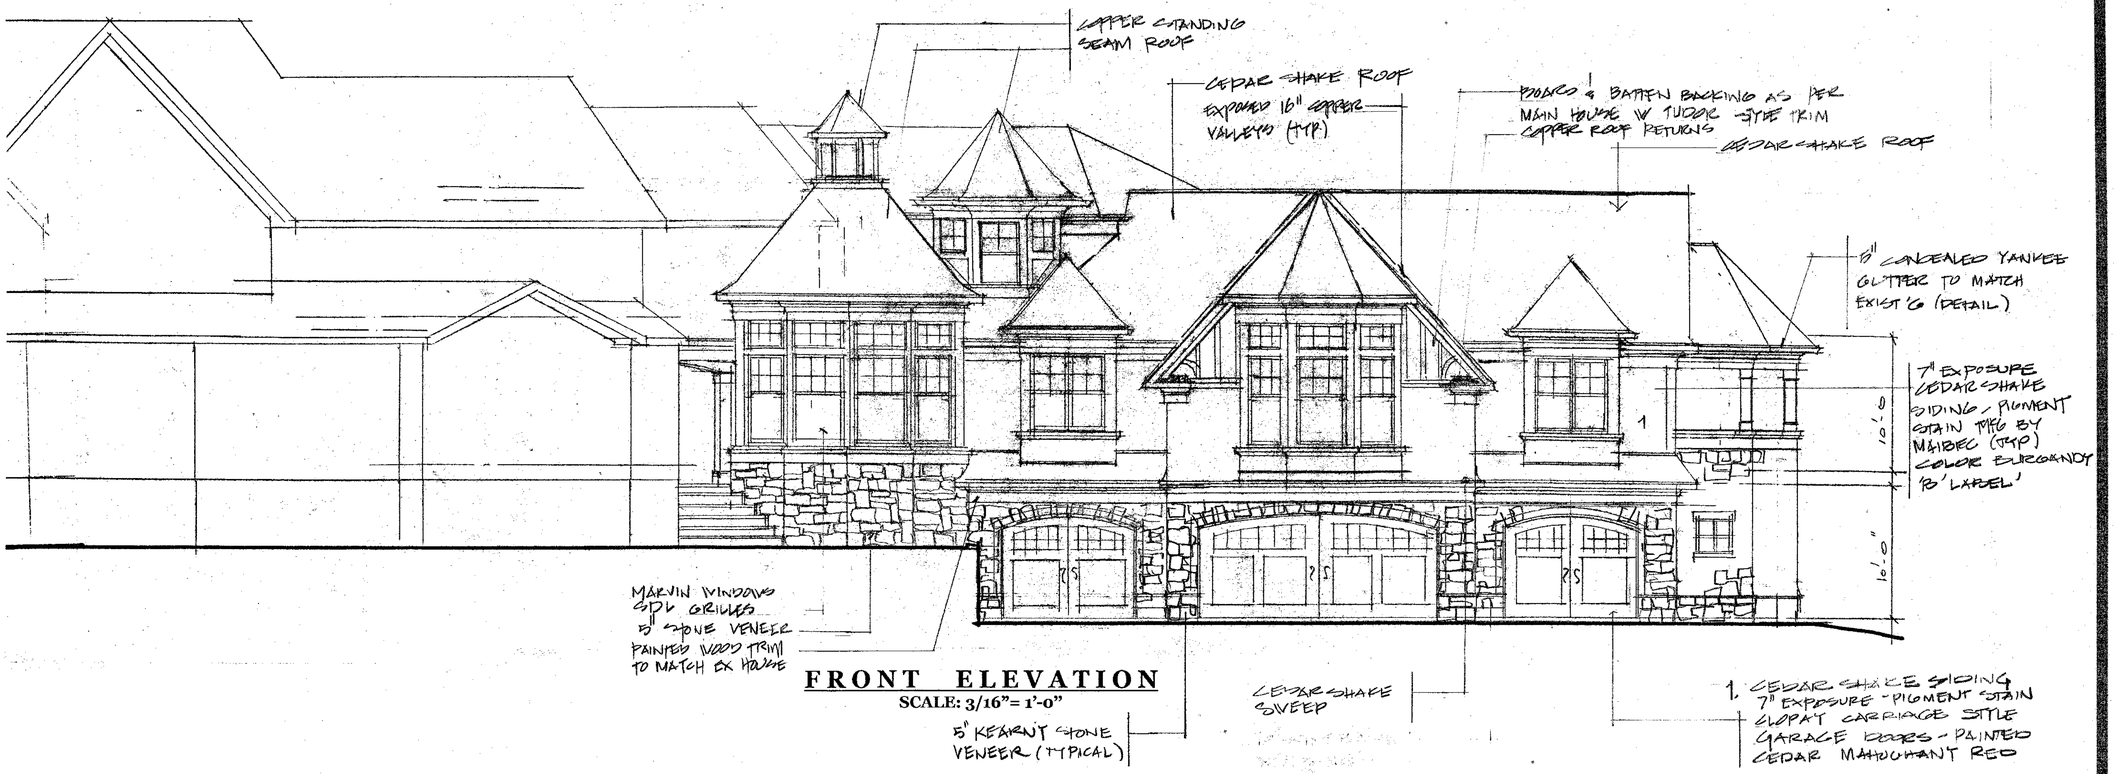

FRONT ELEVATION

SCALE: 3/16"= 1'-0"

REAR ELEVATION

SCALE: 3/16"= 1'-0"

PETER B. COOPER & ASSOCIATES

ARCHITECTS & LANDSCAPE ARCHITECTS

7 CEDAR STREET RAMSEY, NJ 07446
TEL: 201-512-1146 FAX: 201-783-8299

PETER@PETERCOOPERARCHITECTS.COM

PROJECT DESCRIPTION:

PROPRIETARY NOTE:
IT IS A VIOLATION OF NJS LAW FOR ANY PERSON, UNLESS ACTING UNDER THE DIRECTION OF THE ARCHITECT OF RECORD, TO ALTER OR CHANGE ANY ITEM ON THESE PLANS. THE INFORMATION AND DRAWINGS HEREIN ARE OF PROPRIETARY NATURE ARE FOR USE BY OUR CLIENTS ONLY, ON THIS SITE ONLY, AND NOT TO BE USED FOR ANY OTHER PURPOSE OTHER THAN THIS LOCATION OR OWNER WITHOUT WRITTEN CONSENT OF PETER COOPER.

PROJECT:

SIMON RESIDENCE

53 TOWER HILL ROAD
EAST TUXEDO PARK,
NY 10987

NO.	DATE	REVISION

ISSUED FOR REVIEW:	7-15-13
ISSUED FOR PERMIT:	
DRAWN BY:	AJA
CHECKED BY:	PBC
SCALE:	AS NOTED
PROJECT #:	10-43

DRAWING:

FRONT & REAR ELEVATION

PETER B. COOPER
ARCHITECT

NJRA #12111
NYRA #026190

A-2