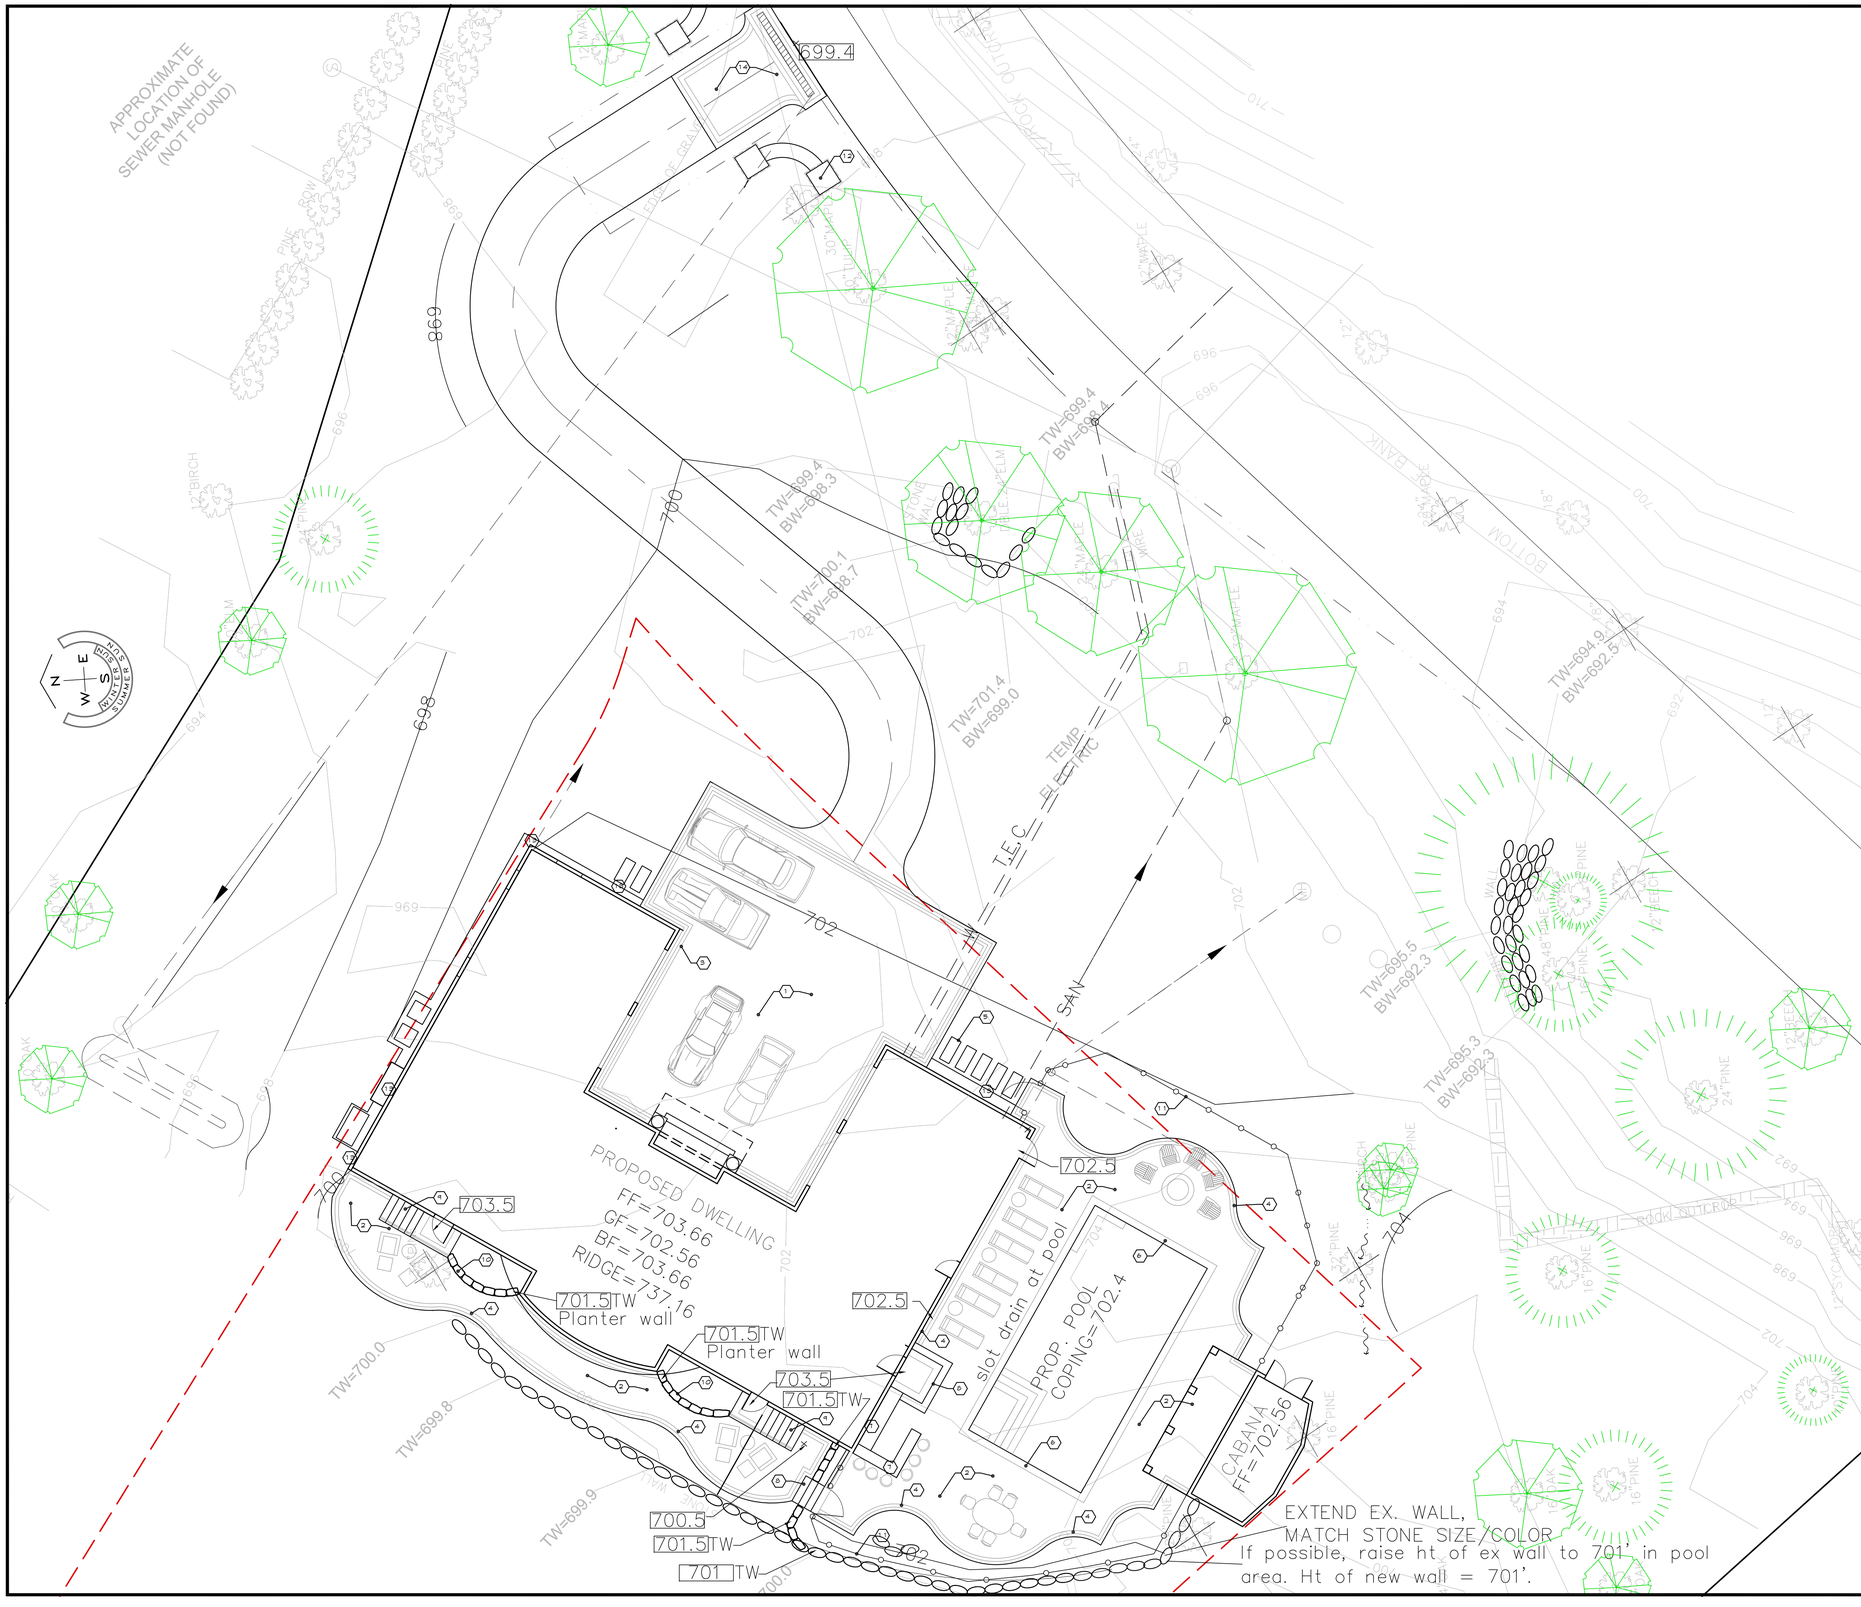

WORK ITEM LEGEND

SYM	WORK ITEM DESCRIPTION
1	Driveway Pavers: Excavate or fill as necessary. Compact subgrade. Install 10" item #4 compacted in 2 lifts. Install Athena pavers by Tech-block, shale or champlain grey color, or LaRoca pavers by Unilock, granite color. Install in a random rectangular pattern.
2	Patio/Walkway Pavers: Excavate or fill (compacted to 95% density) as necessary. Compact subgrade. Install 4" item #4 compacted. Install Athena pavers by Tech-block, shale or champlain grey color, or LaRoca pavers by Unilock, granite color,in a random rectangular pattern. Install outside border as noted. Pool area option: inside borders, consider Blu Traditional or Inca by Techobloc.
3	Paver Border: Install triple paver border, large rectangle, set lengthwise, (soldier course) in running bond pattern. Install on same base course as work item # 1. Install concrete border around outside edge, 6" x 6'. Top of border slopes, 1" from finish grade of paver to 3" below finish grade on landscape side. Option: Belgium Block border to match work item # 13 below.
4	Paver Border: Install double paver border, medium or large rectangle set lengthwise (soldier course) in running bond pattern. Install on same base course as work item #2 above. Install pave-tech edge or approved equal along outside edges.
5	Bluestone stepping stones, 1.5-2" thick, 18" x 42" set 12" apart with grass between.
6	Bluestone or limestone coping, 2-3" thick. Finish as chosen by Owner.
7	Outdoor kitchen as designed by architect.
8	Steps: Bluestone or limestone treads (to match pool coping), 2" thick, rock faced or thermal edge, 12" wide. Granite faced risers, 6" high total. Install on reinforced concrete structure with haunch footing. Install pavers on landing between treads.
9	Steps: Same as above but with raining along outside edge.
10	Granite planter/sitting wall
11	Pool enclosure fencing and gates in accordance with NYS pool enclosure regulations. 4' high, aluminum picket.
12	Entry walls: Same on both sides of driveway. House number engraved on 15" x 15" bluestone set in pier. Pier by driveway 4' high total. Granite or bluestone coping on piers, 6" thick, 2" overlap. Pier on yard side to be 3'. Top of wall to be just under coping. Top of wall slopes to just under lowre coping. Install inegra low voltage lights under caps on two sides of cap. To be designed and approved.
13	River jax gravel on landcape fabric. Size of river jax: 1-2", 2" thick.
14	Belgium Block pavement. Same base course as work item #3 above. Install running bond pattern, parallel with road. Outline trench drain as shown. Install double Belgium Block border.

Submittal Date:
July 7, 2014

REVISIONS

No.	Date	Description

THE KEATING RESIDENCE

CLIFF ROAD
TUXEDO PARK, NEW YORK

LANDSCAPE MATERIALS PLAN

KALA
KAREN ARENT LANDSCAPE ARCHITECT
12 OLD MINISINK TRAIL • GOSHEN, NEW YORK 10924
845 294 9958 phone • 845 294 6545 fax

Drawn By: KA | Checked By: KD | Scale: 1"=10'-0"

New York License #

Unauthorized alteration or addition to this drawing is a violation of Section 7209 (2) of the New York State Education Law

L1