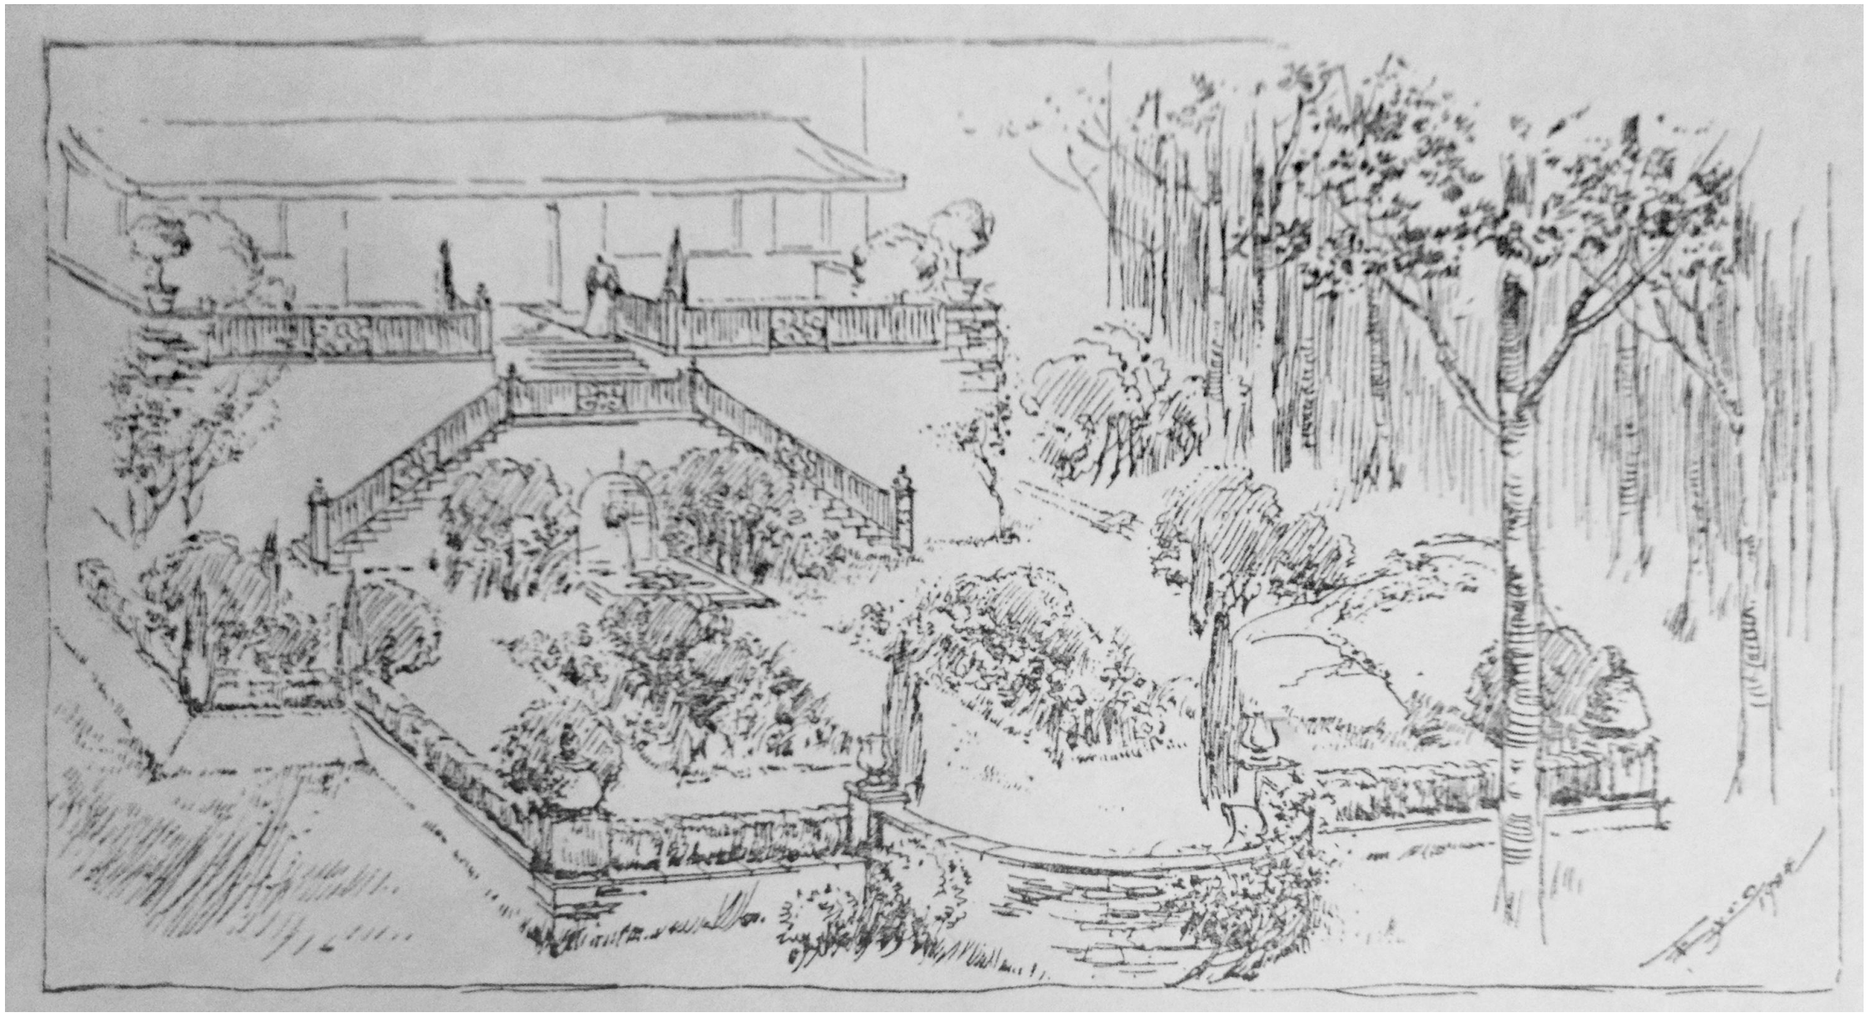

SKETCH FOR A TUXEDO GARDEN

ORIGINAL DRAWING PREPARED BY
WILSON EYRE, ARCHITECT

EXISTING REAR FACADE & PATIO

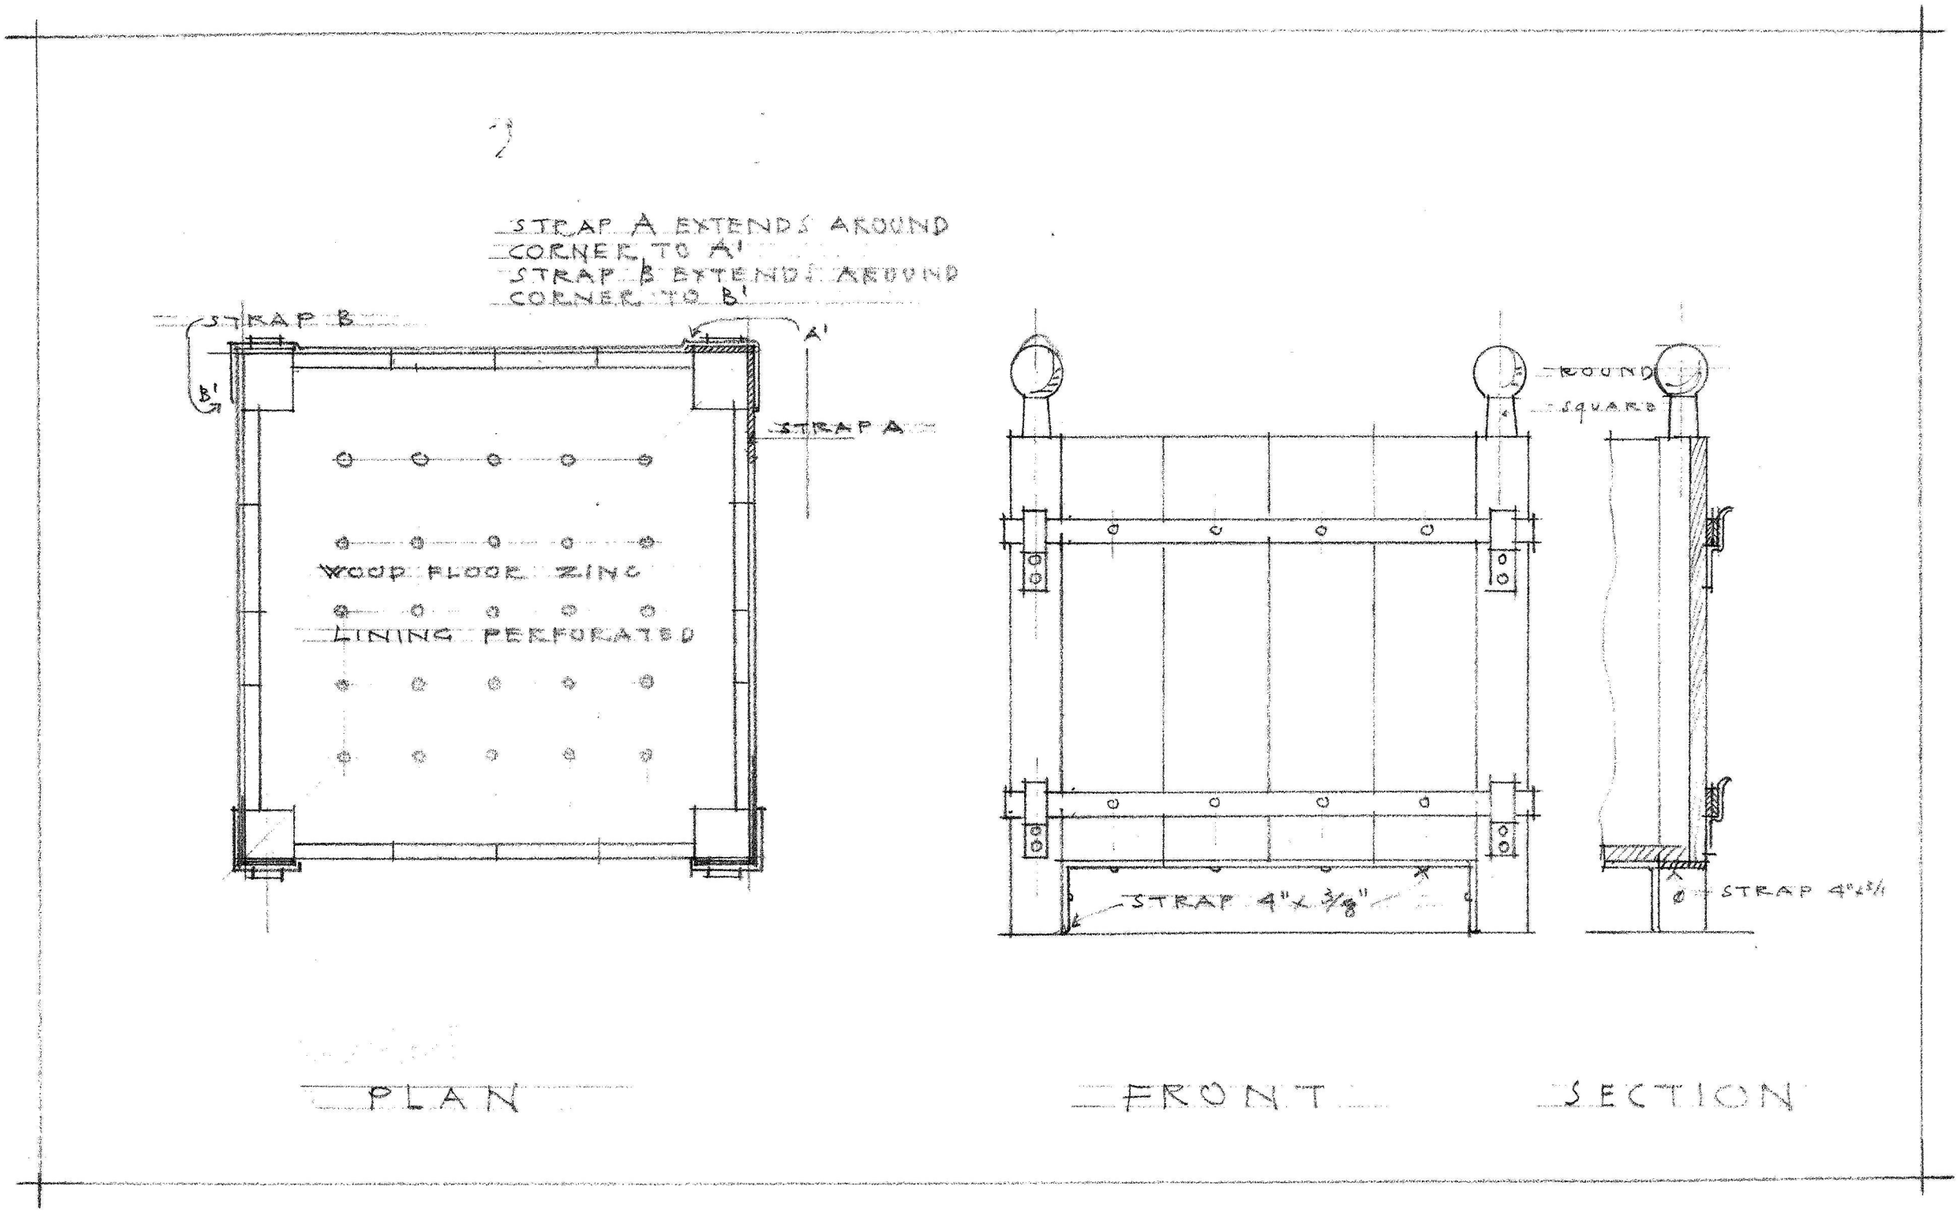

ORANGE TREE TUB

ORIGINAL DRAWING PREPARED BY
BEATRIX FARRAND, LANDSCAPE GARDENER

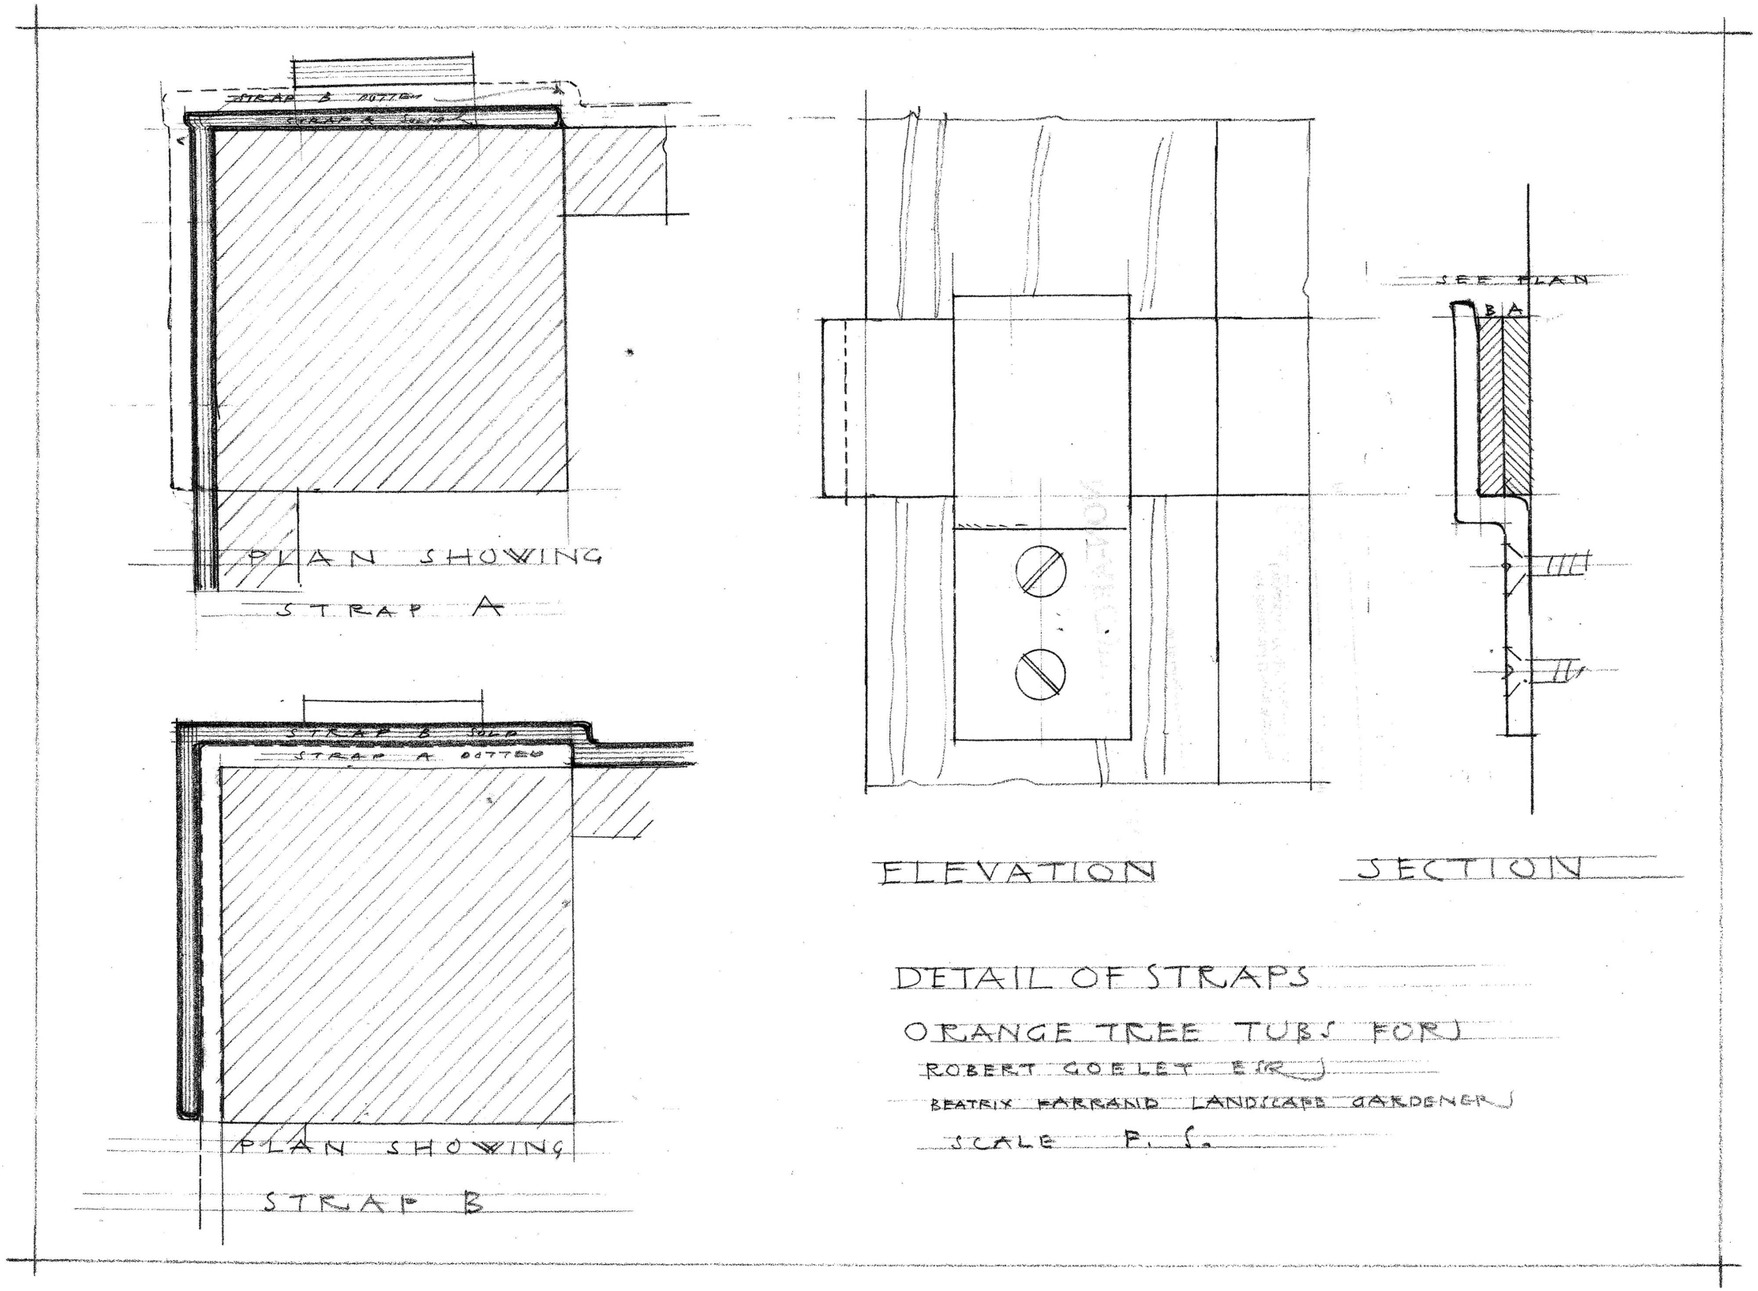

ORANGE TREE TUB - DETAIL

ORIGINAL DRAWING PREPARED BY
BEATRIX FARRAND, LANDSCAPE GARDENER

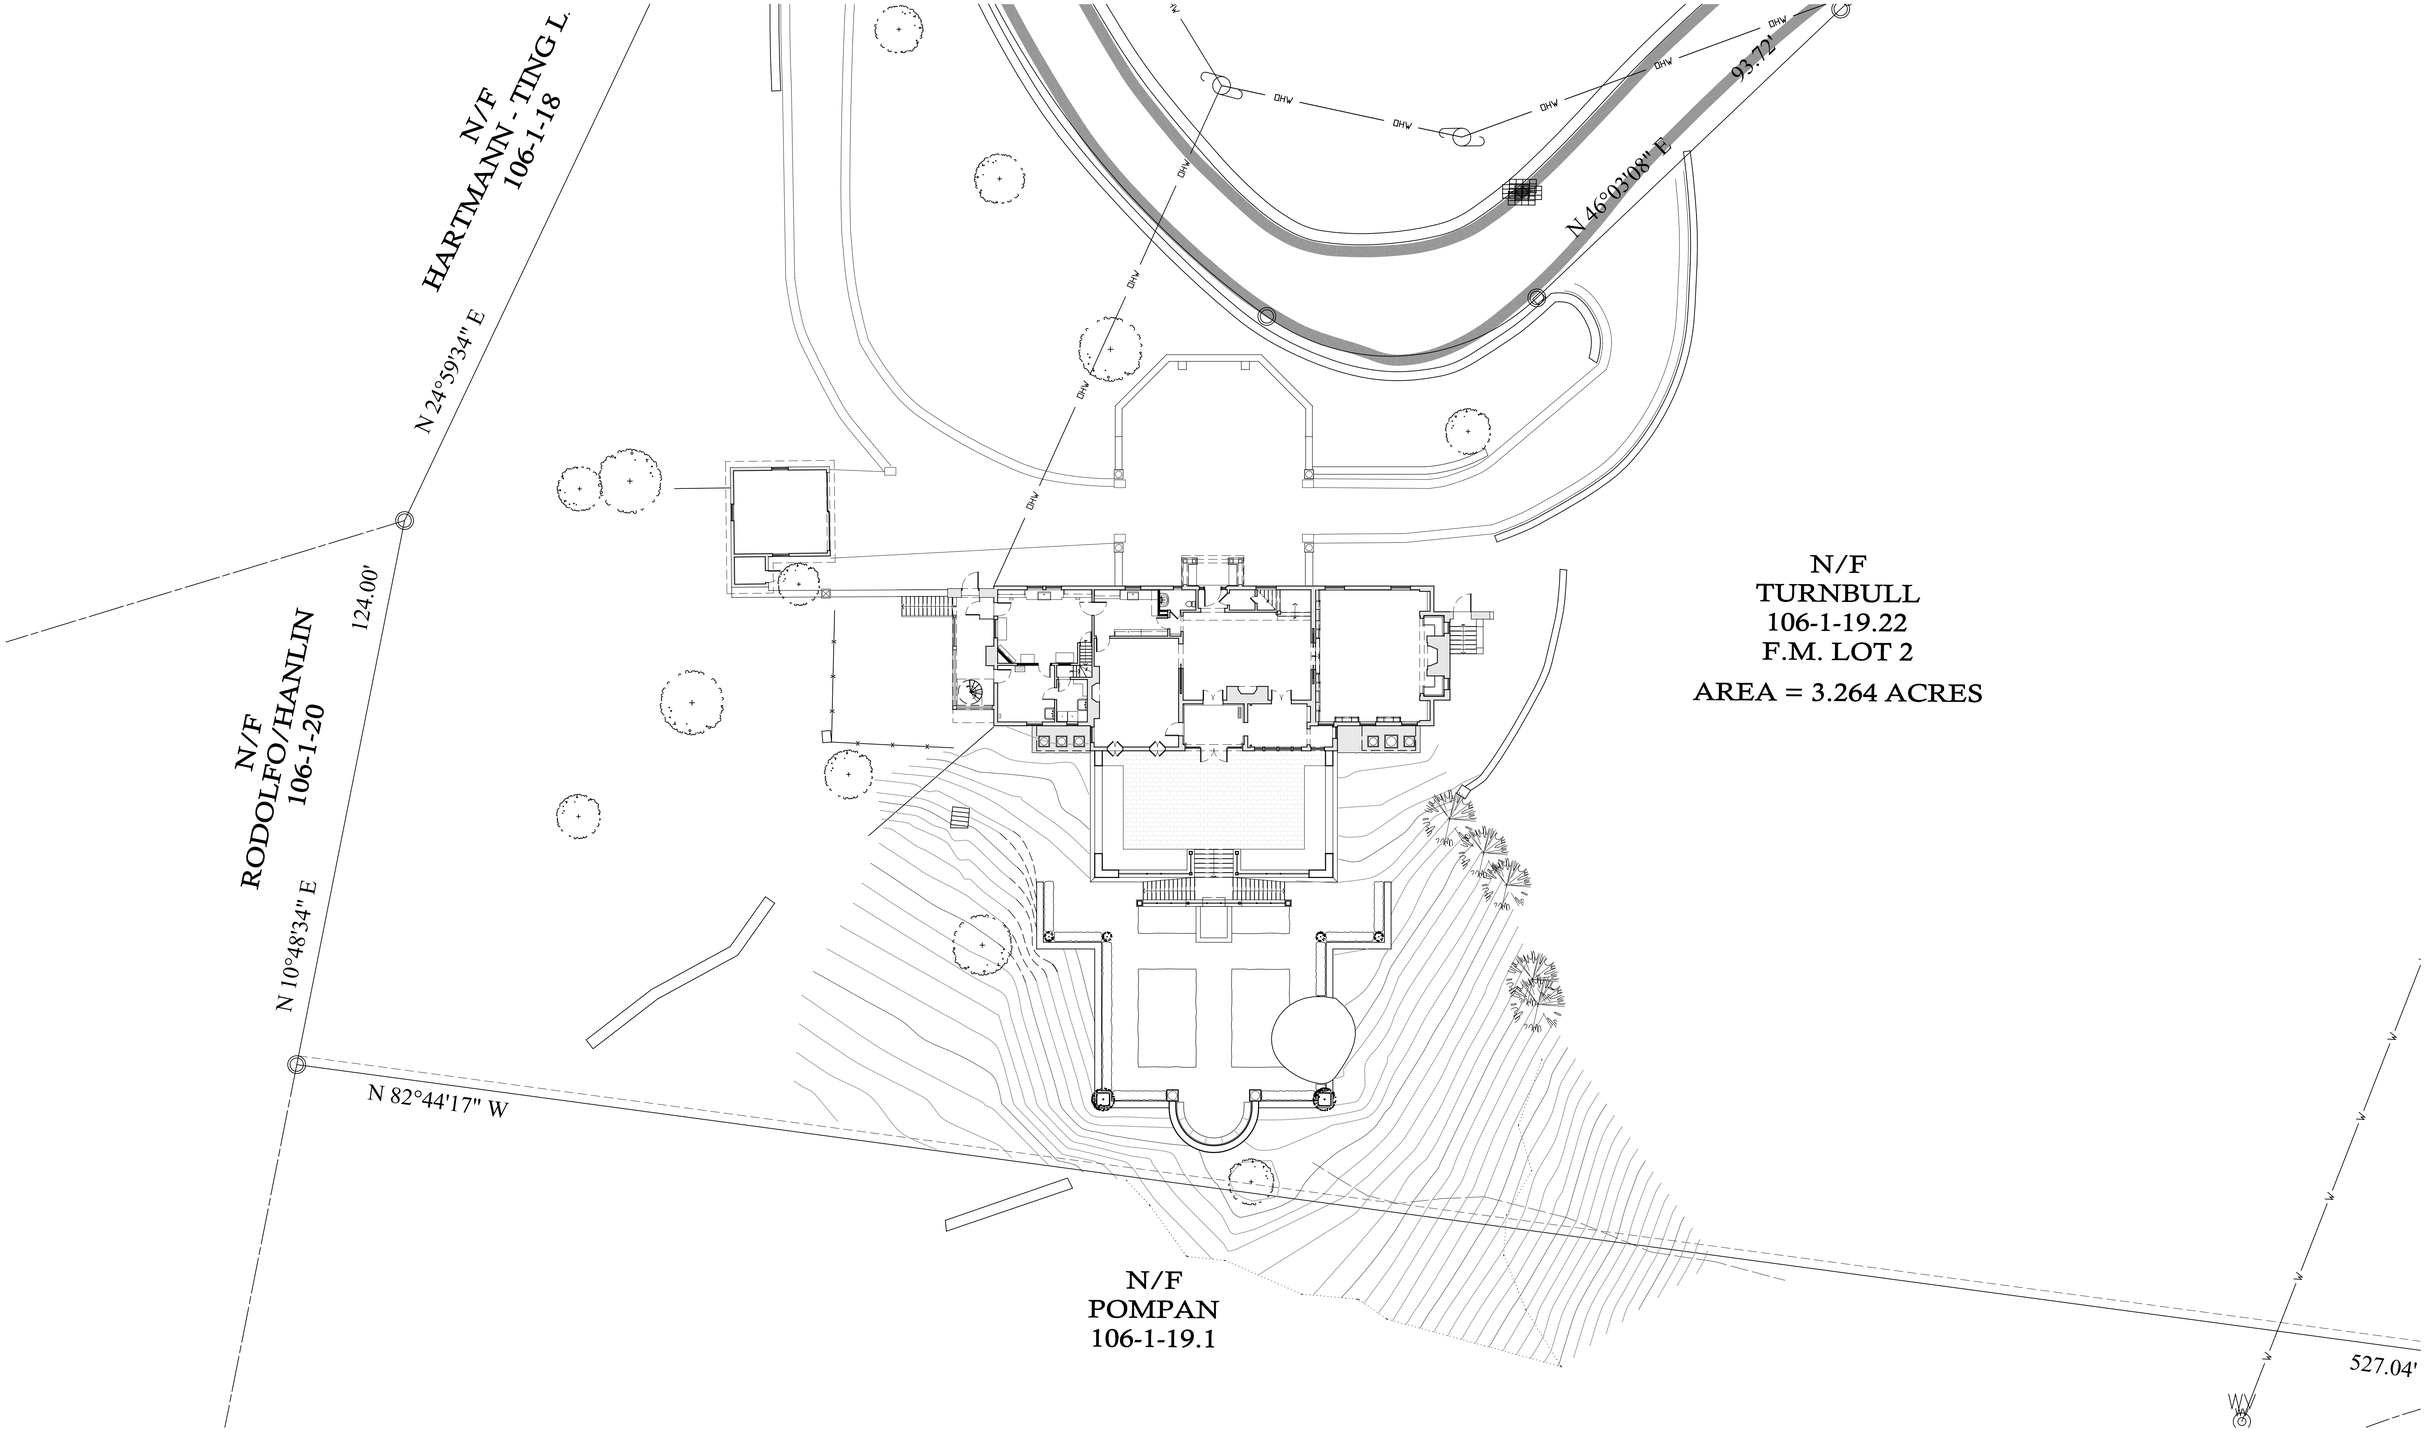

PROPOSED SITE PLAN

DEGRAW & DEHAAN ARCHITECTS

SCALE 1/16" = 1'-0"

TURNBULL RESIDENCE

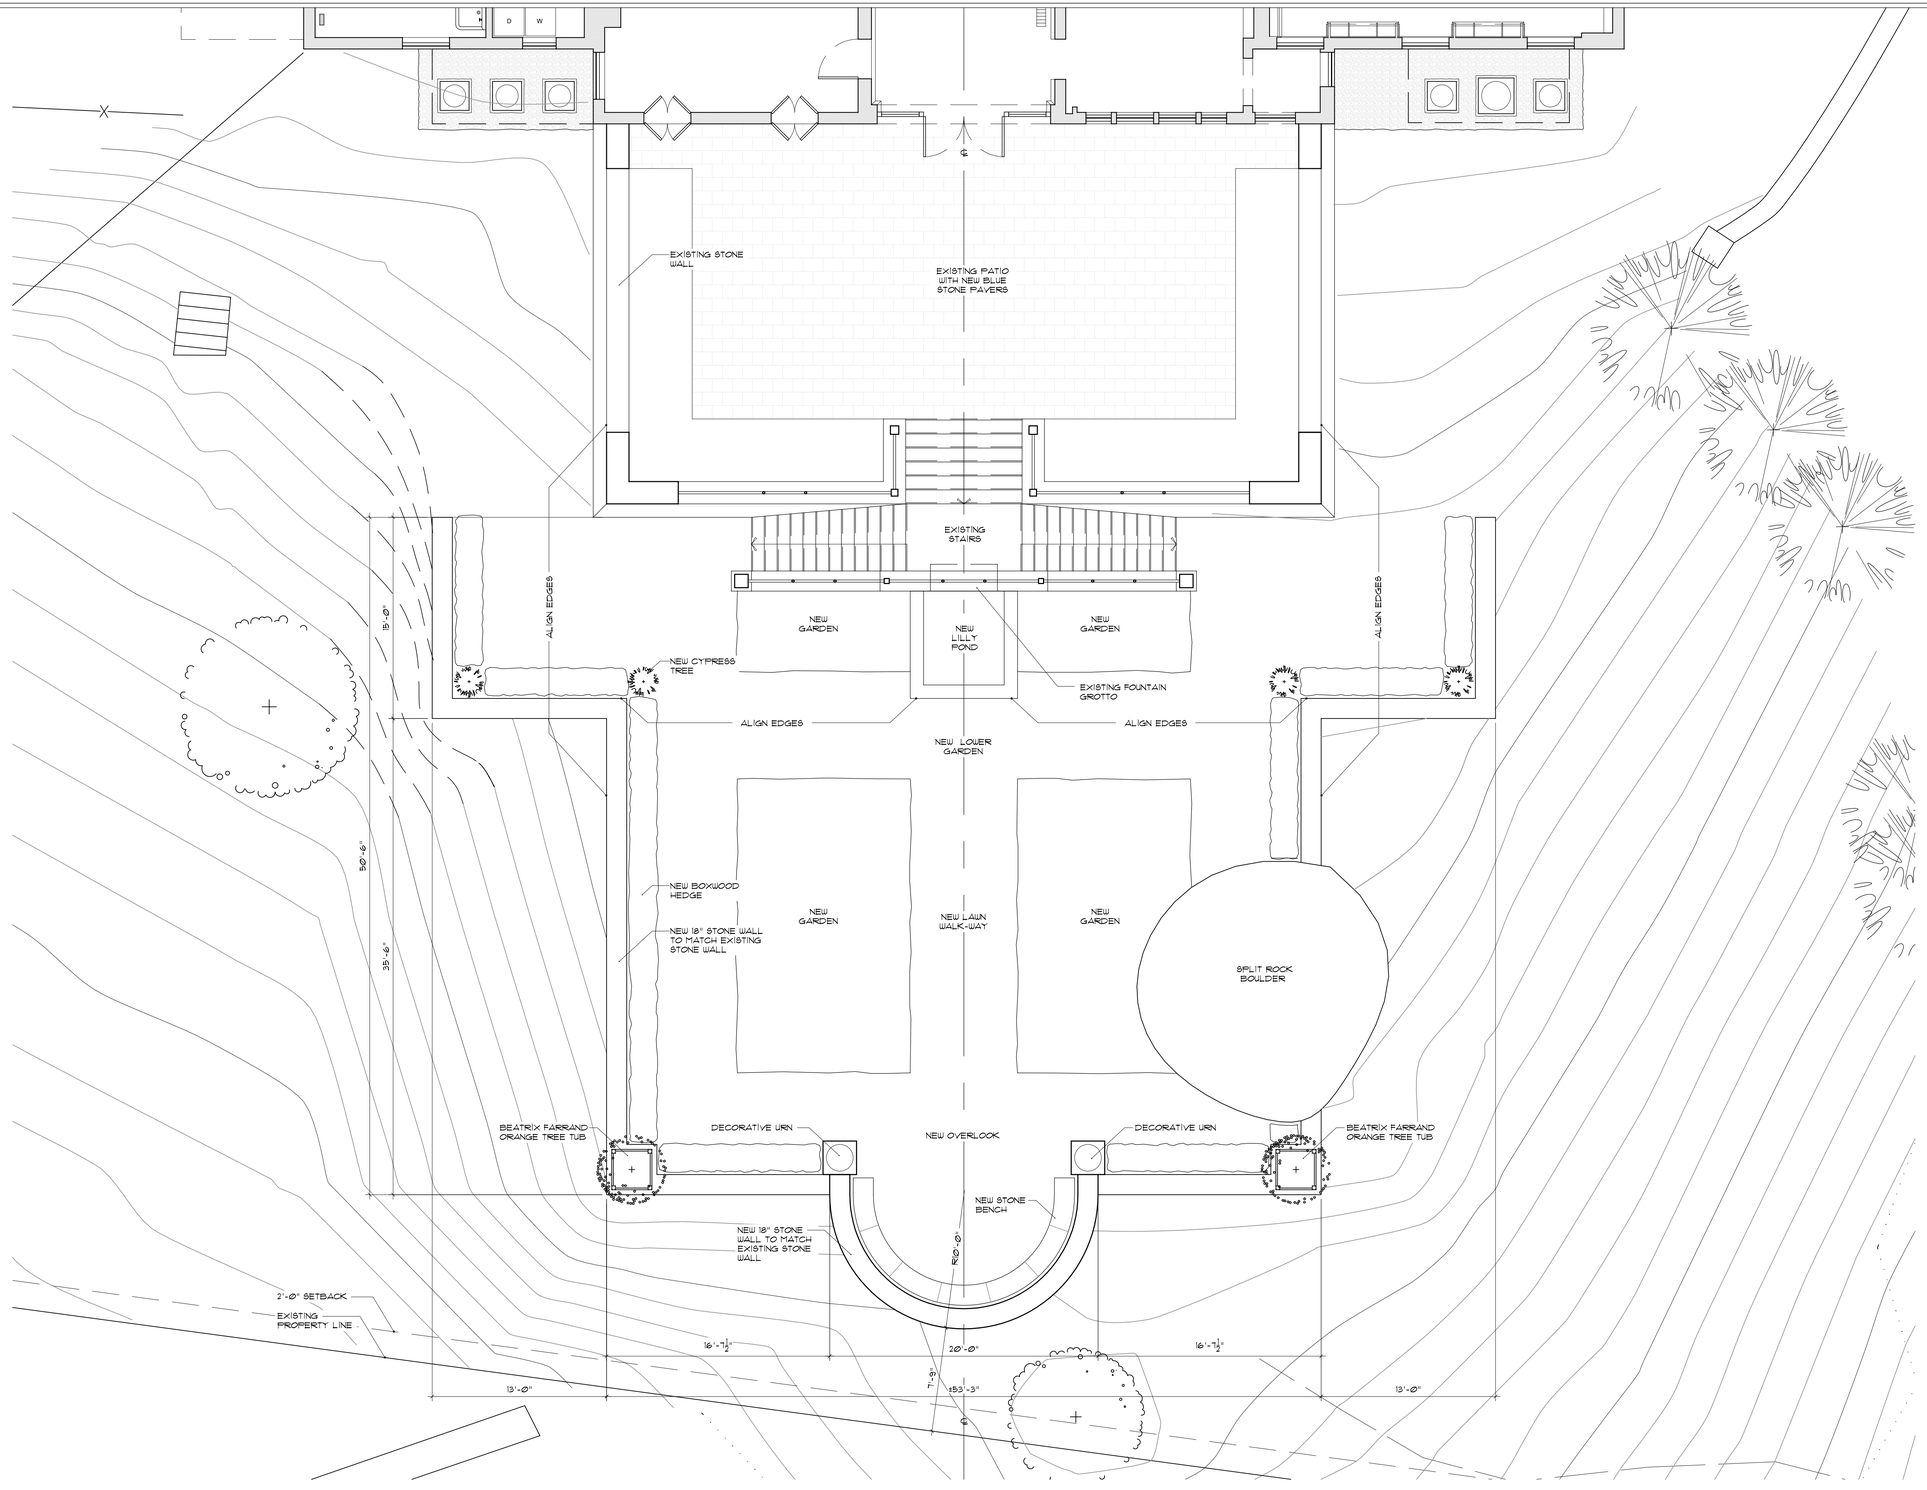

PROPOSED SITE PLAN

DEGRAW & DEHAAN ARCHITECTS

SCALE 3/16" = 1'-0"

TURNBULL RESIDENCE